




1. Do not scale this drawing - if in doubt ask.
2. All sizes to be checked on site prior to construction.
3. This drawing is the copyright of the author.

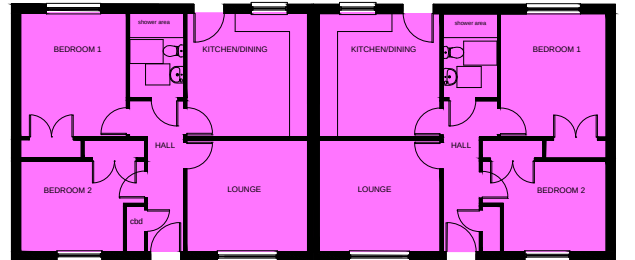

3 Apartment 4 Person Semi-Detached Single Storey
9 No. Units
Total GIFA = 75.0m2

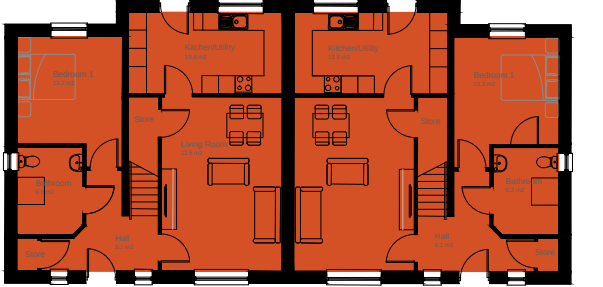

4 Apartment 6 Person Semi-Detached GF Living
4 No. Units
Total GIFA = 116.0m2

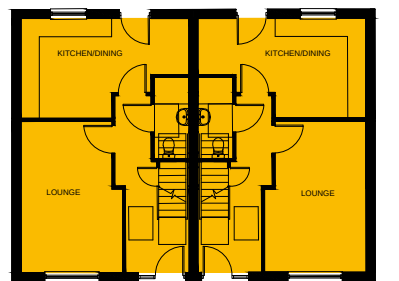

3 Apartment 4 Person Semi-Detached 2 Storey House
10 No. Units
Total GIFA = 93.4m2



smith design associates

Dumfries Leatherhead Glasgow
30 Castle Street, Dumfries DG1 1DU
dumfries@smithdesign.co.uk 01387 250579
www.smithdesign.co.uk

Andersons Joinery

project Windermere Park, Annan
Phase 1 - 22 Units (Plots 29 - 50)

drawing Site Development Plan original size A1

scale 1:200 drawn KH

date 18-04-18 checked -

status PLANNING passed -

job no. D2338 drawing no. AL(0) 066 revision